



S.U. = Superf. Utile = mq. 506,96
V.U. = Volume Utile = mc. 1596,95
S.L. = Superf. Londa = mq. 610,92
V.L. = Volume Londa = mc. 1924,40

LEGGENDA


STESSA DITTA CORTE



SCALA 1:100

PIANO TERRA H. = MT. 3,15

VIA SACERDOTE ROMANO N° 21

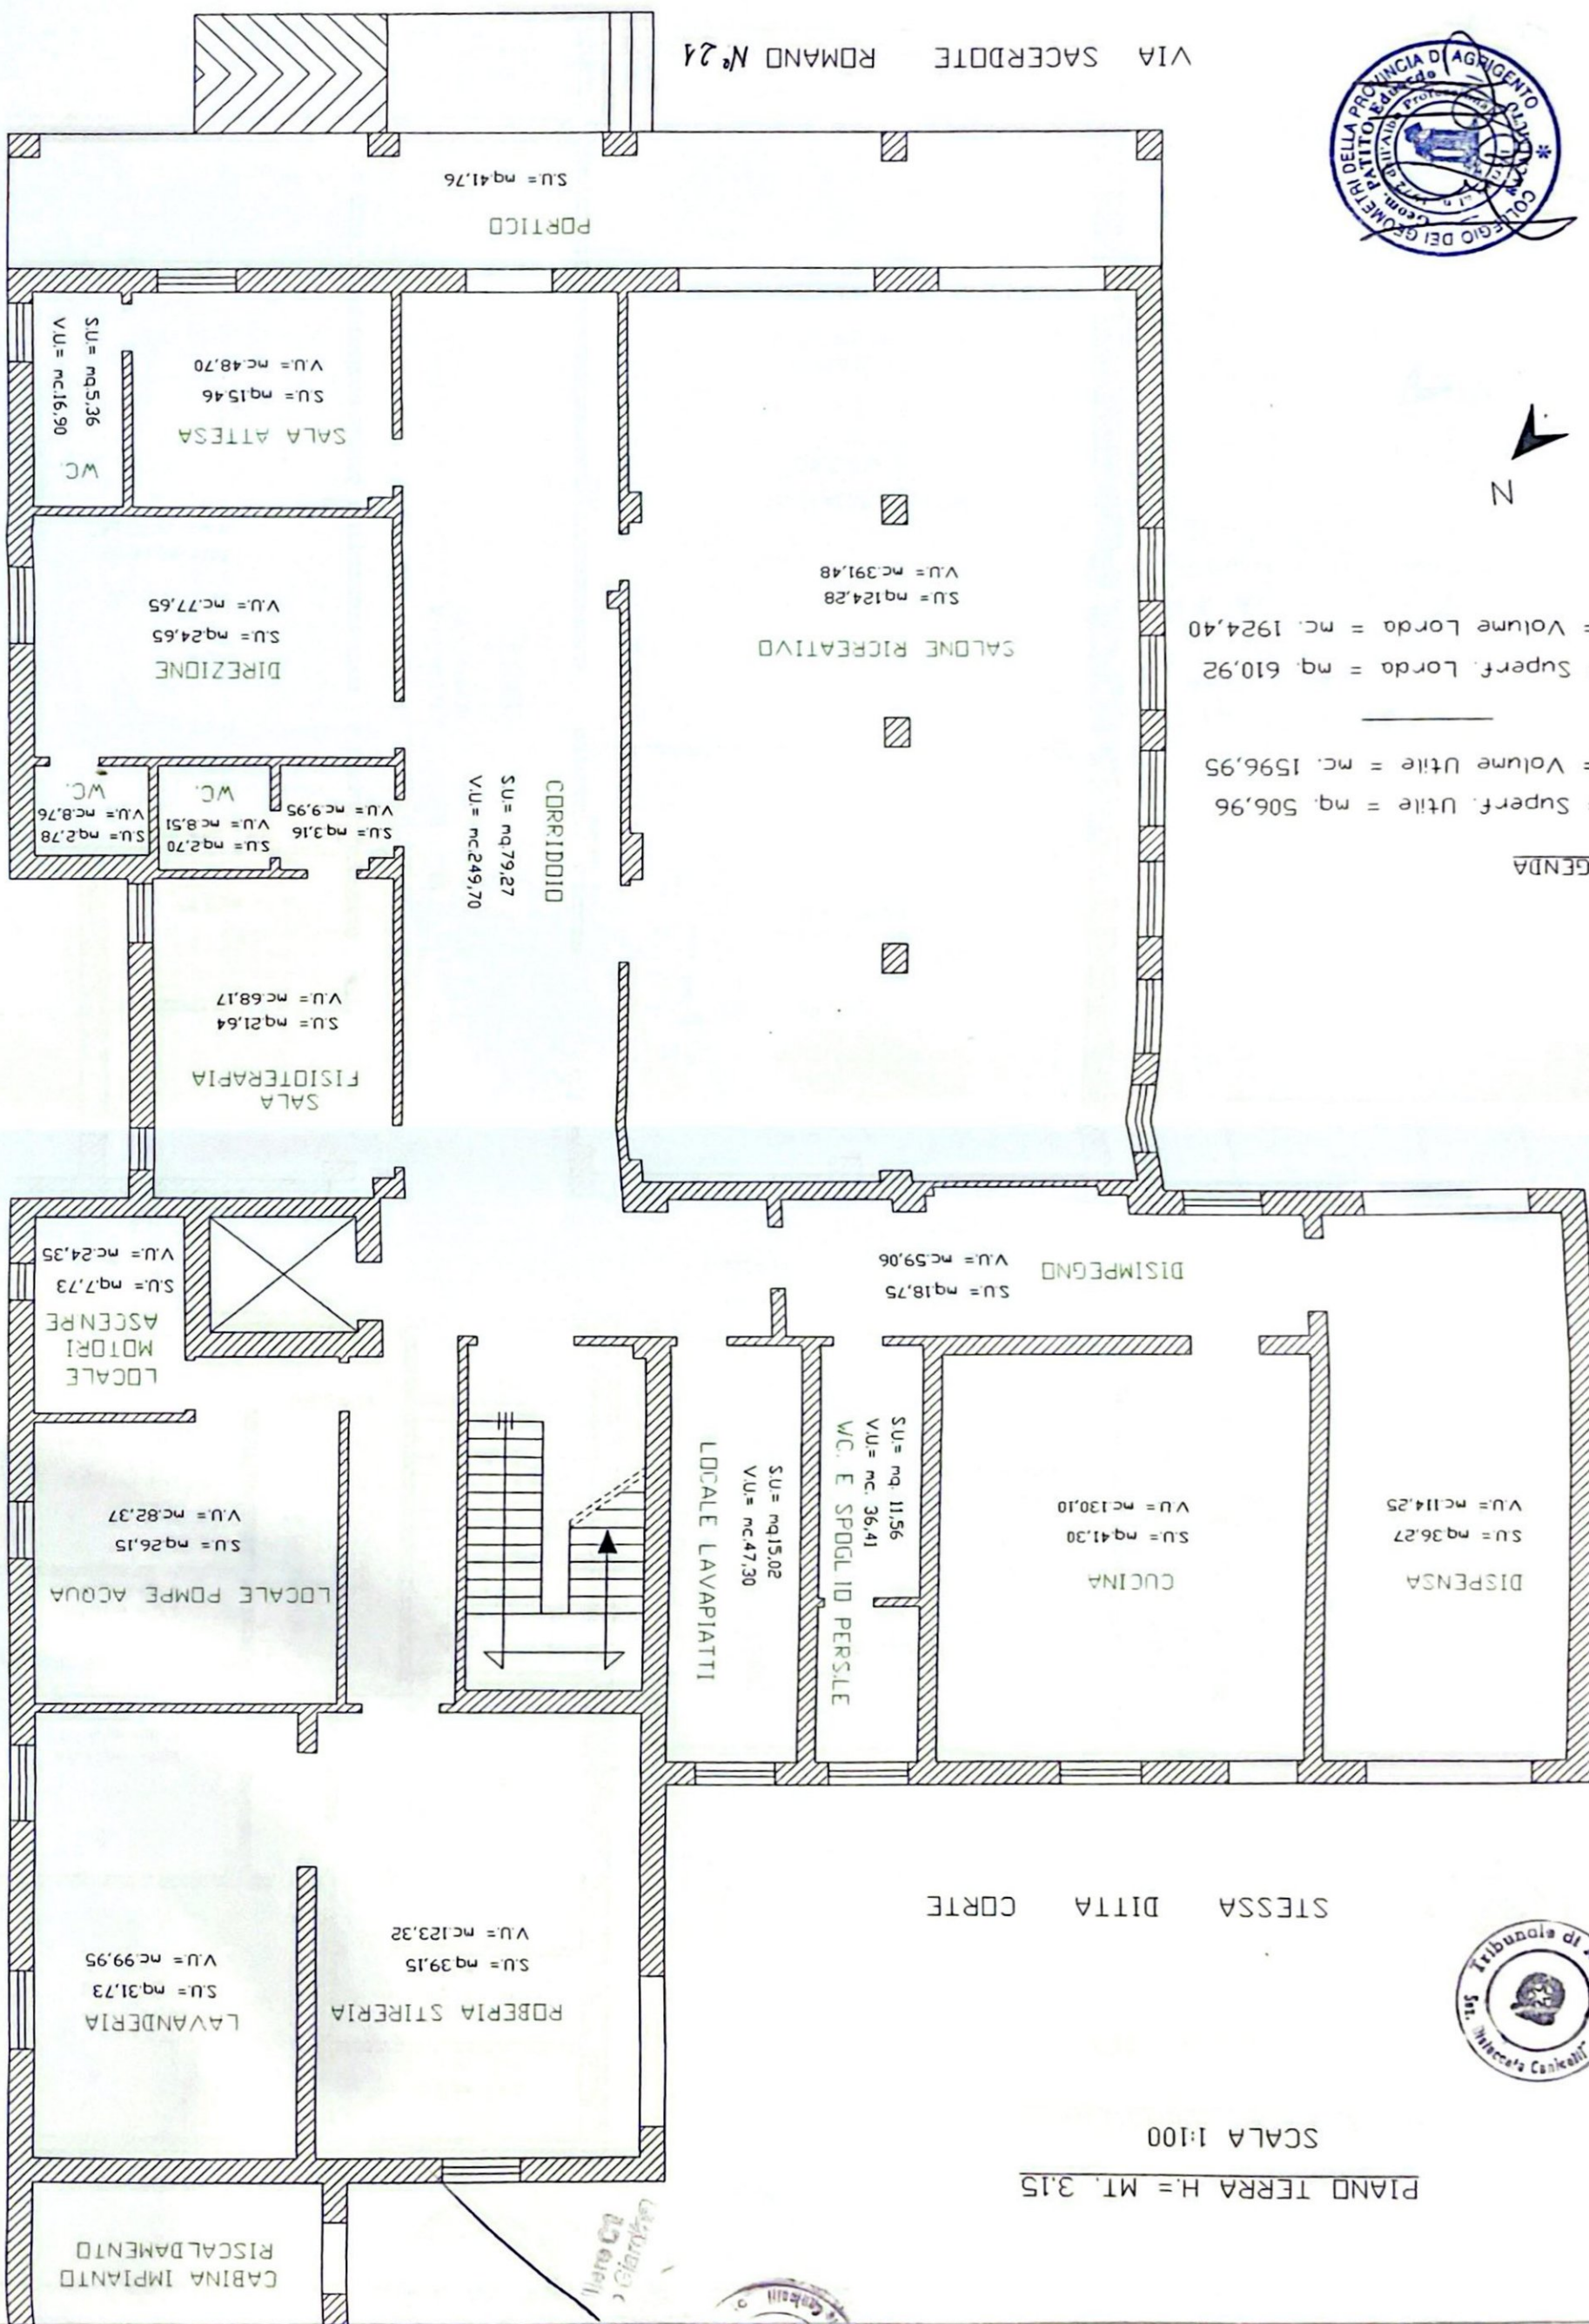


STESSA DITTA CORTE



S.U. = Superf. Utile = mq. 561,64
V.U. = Volume Utile = mc. 1828,29
S.L. = Superf. Lordo = mq. 666,88
V.U. = Volume Lordo = mc. 1828,61

LEGGENDA

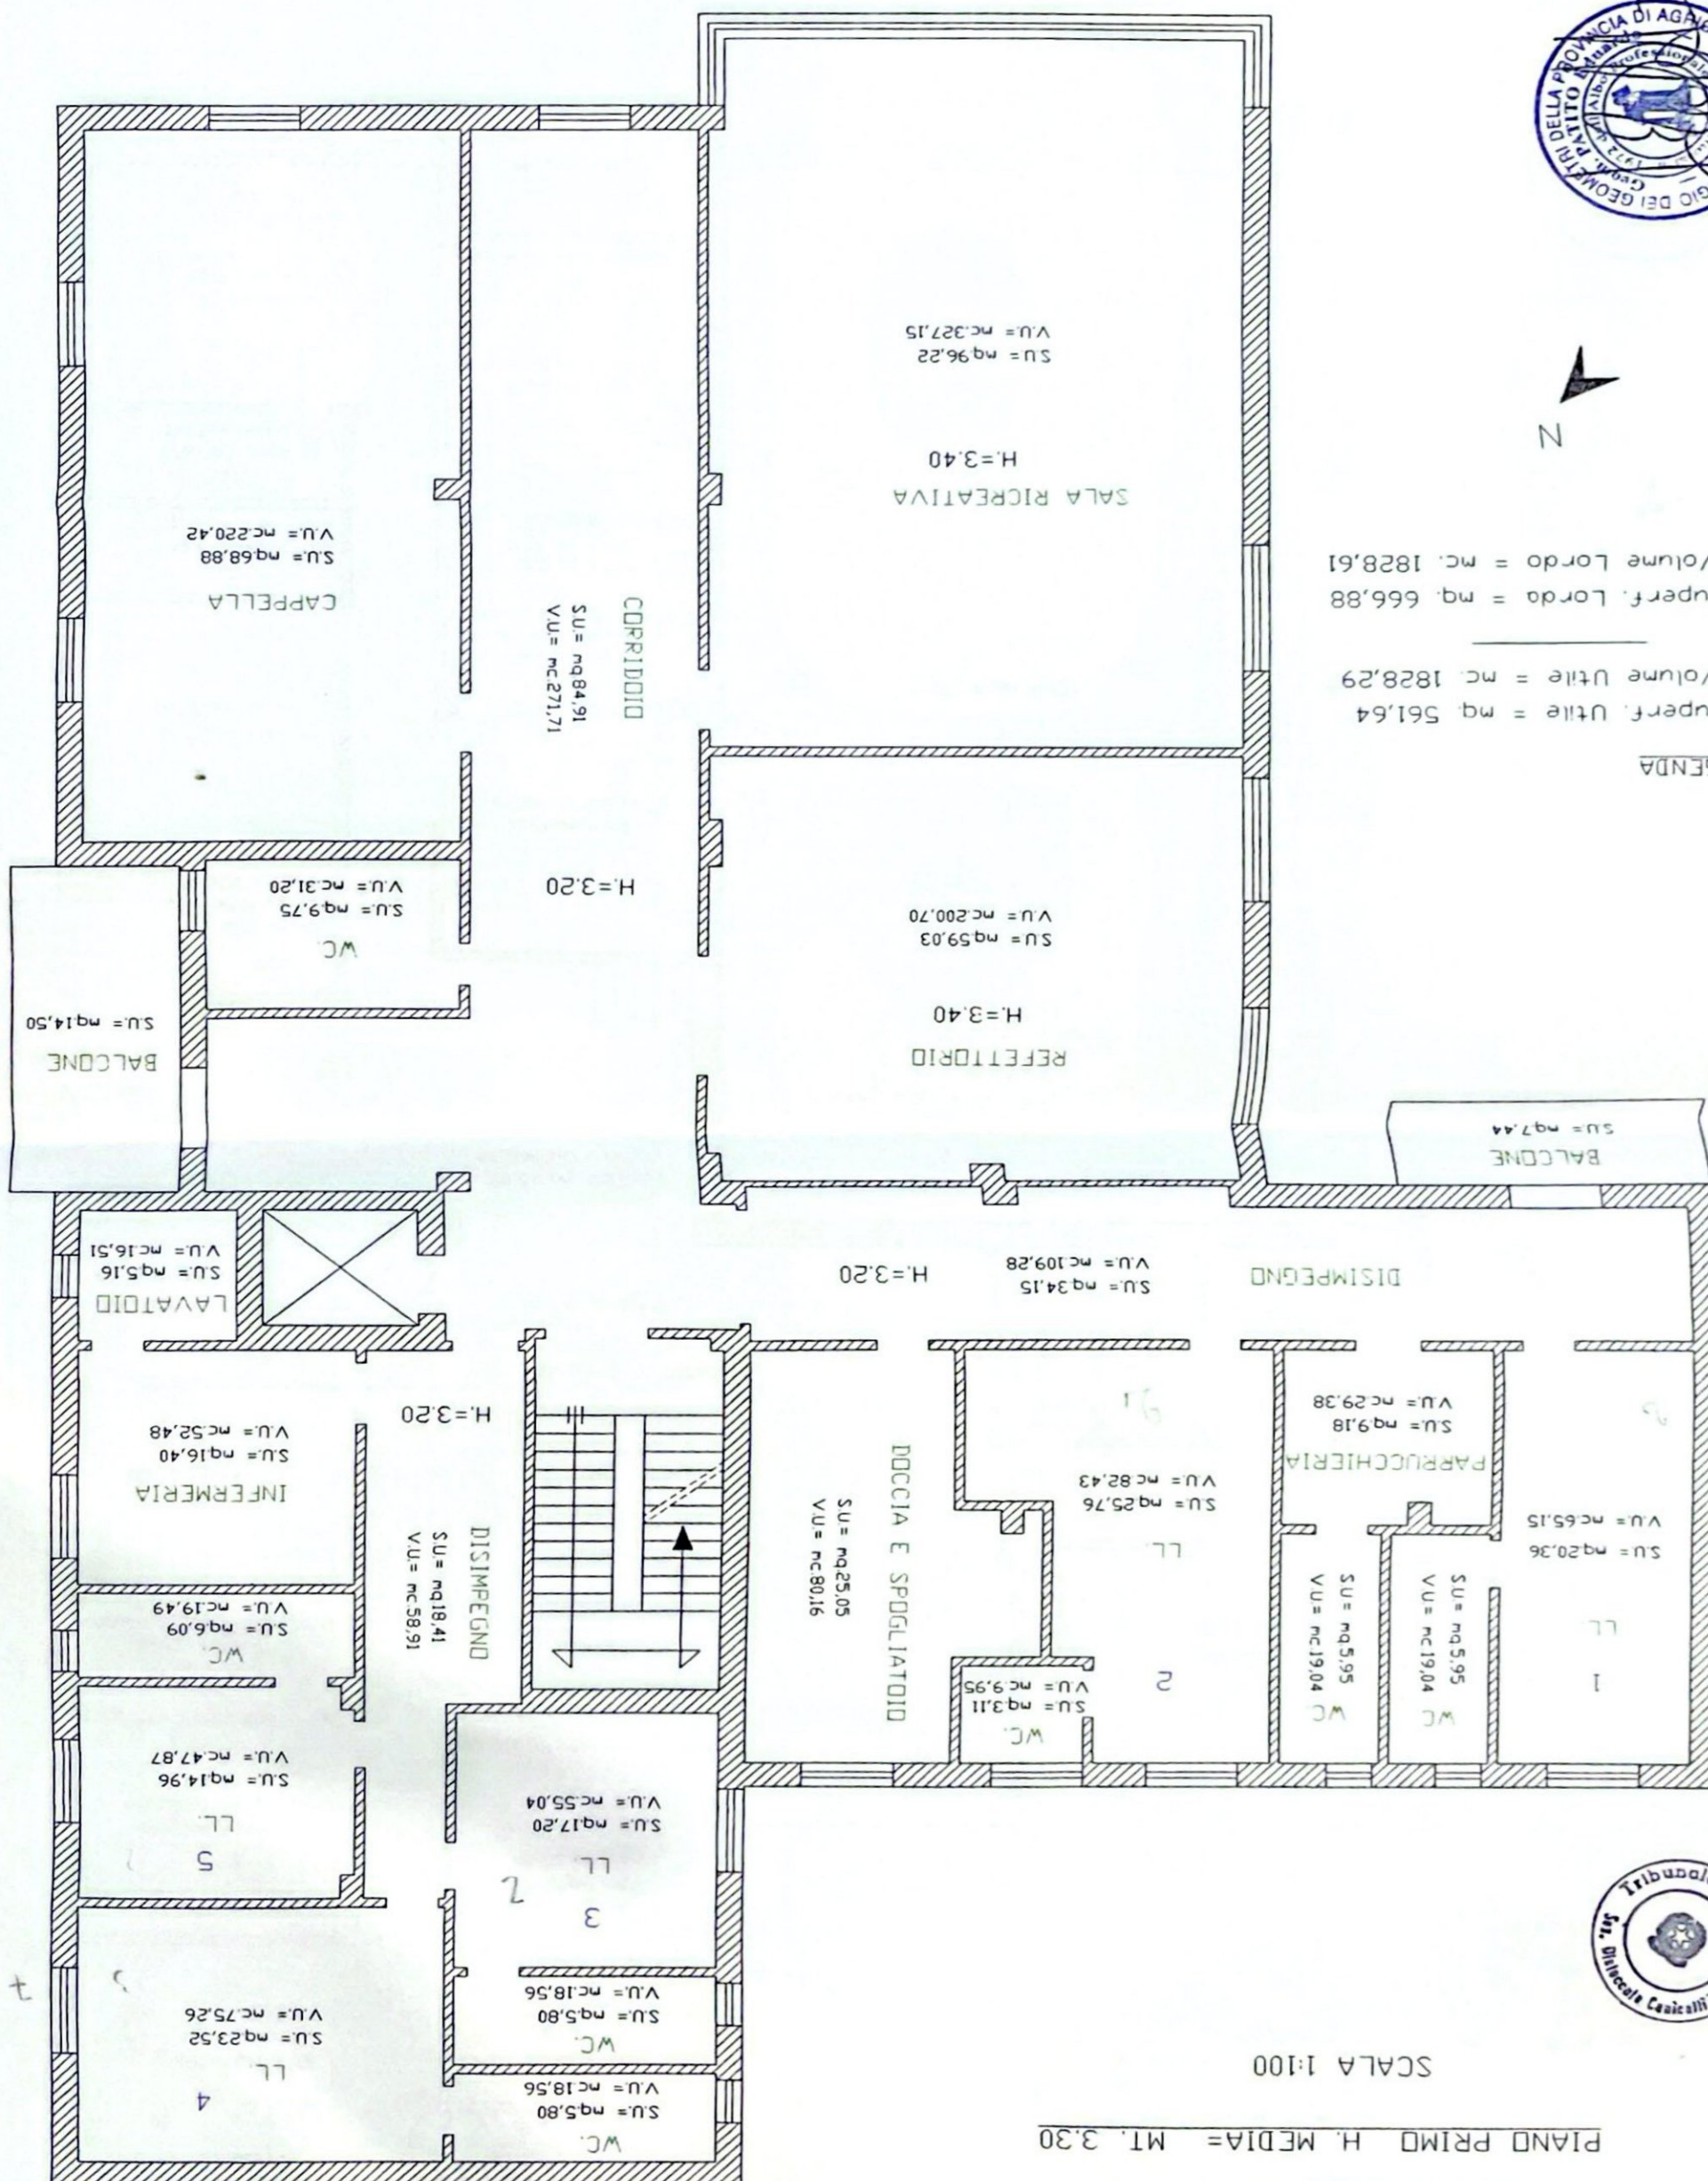



LEGENDA
S.U. = Superf. Utile = mq. 391,86
V.U. = Volume Utile = mc. 1253,96
S.U. = Superf. Lorda = mq. 496,52
V.U. = Volume Lorda = mc. 1588,86



PIANO SECONDO H = MT. 3.20

SCALA 1:100



Giardino